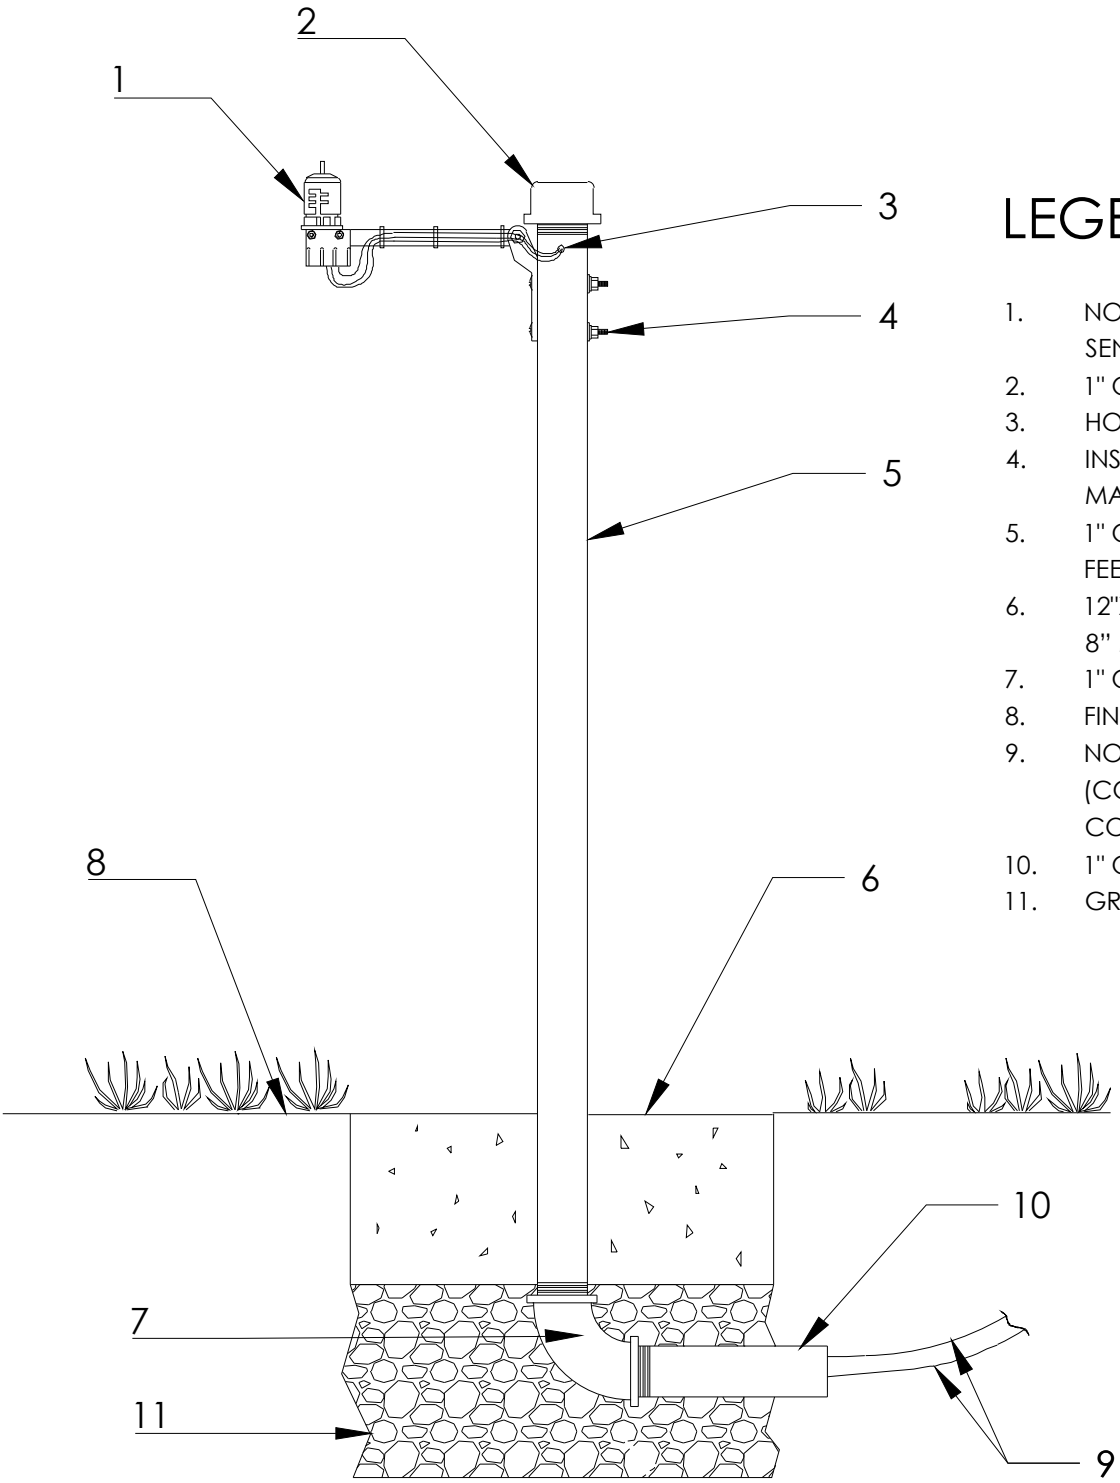


# LEGEND:

1. NORMALLY CLOSED WIRED RAIN SENSOR
2. 1" OR 1.5" GALVANIZED PIPE CAP
3. HOLE FOR WIRE SENSORS
4. INSTALL SENSOR ACCORDING TO MANUFACTURERS INSTRUCTIONS
5. 1" OR 1.5" GALVANIZED PIPE 6 TO 10 FEET HIGH
6. 12"X12" POURED CONCRETE BASE WITH 8" MINIMUM DEPTH
7. 1" OR 1.5" ELBOW
8. FINISH GRADE
9. NORMALLY CLOSED SENSOR WIRES (CONNECT EACH TO ONE OF THE CONTROLLER SENSOR TERMINALS)
10. 1" OR 1.5" NIPPLE
11. GRAVEL

8

# RAIN SENSOR ASSEMBLY (COLUMN MOUNTED)

NOT TO SCALE
9-13-24